R:\shrA-1300.dgn

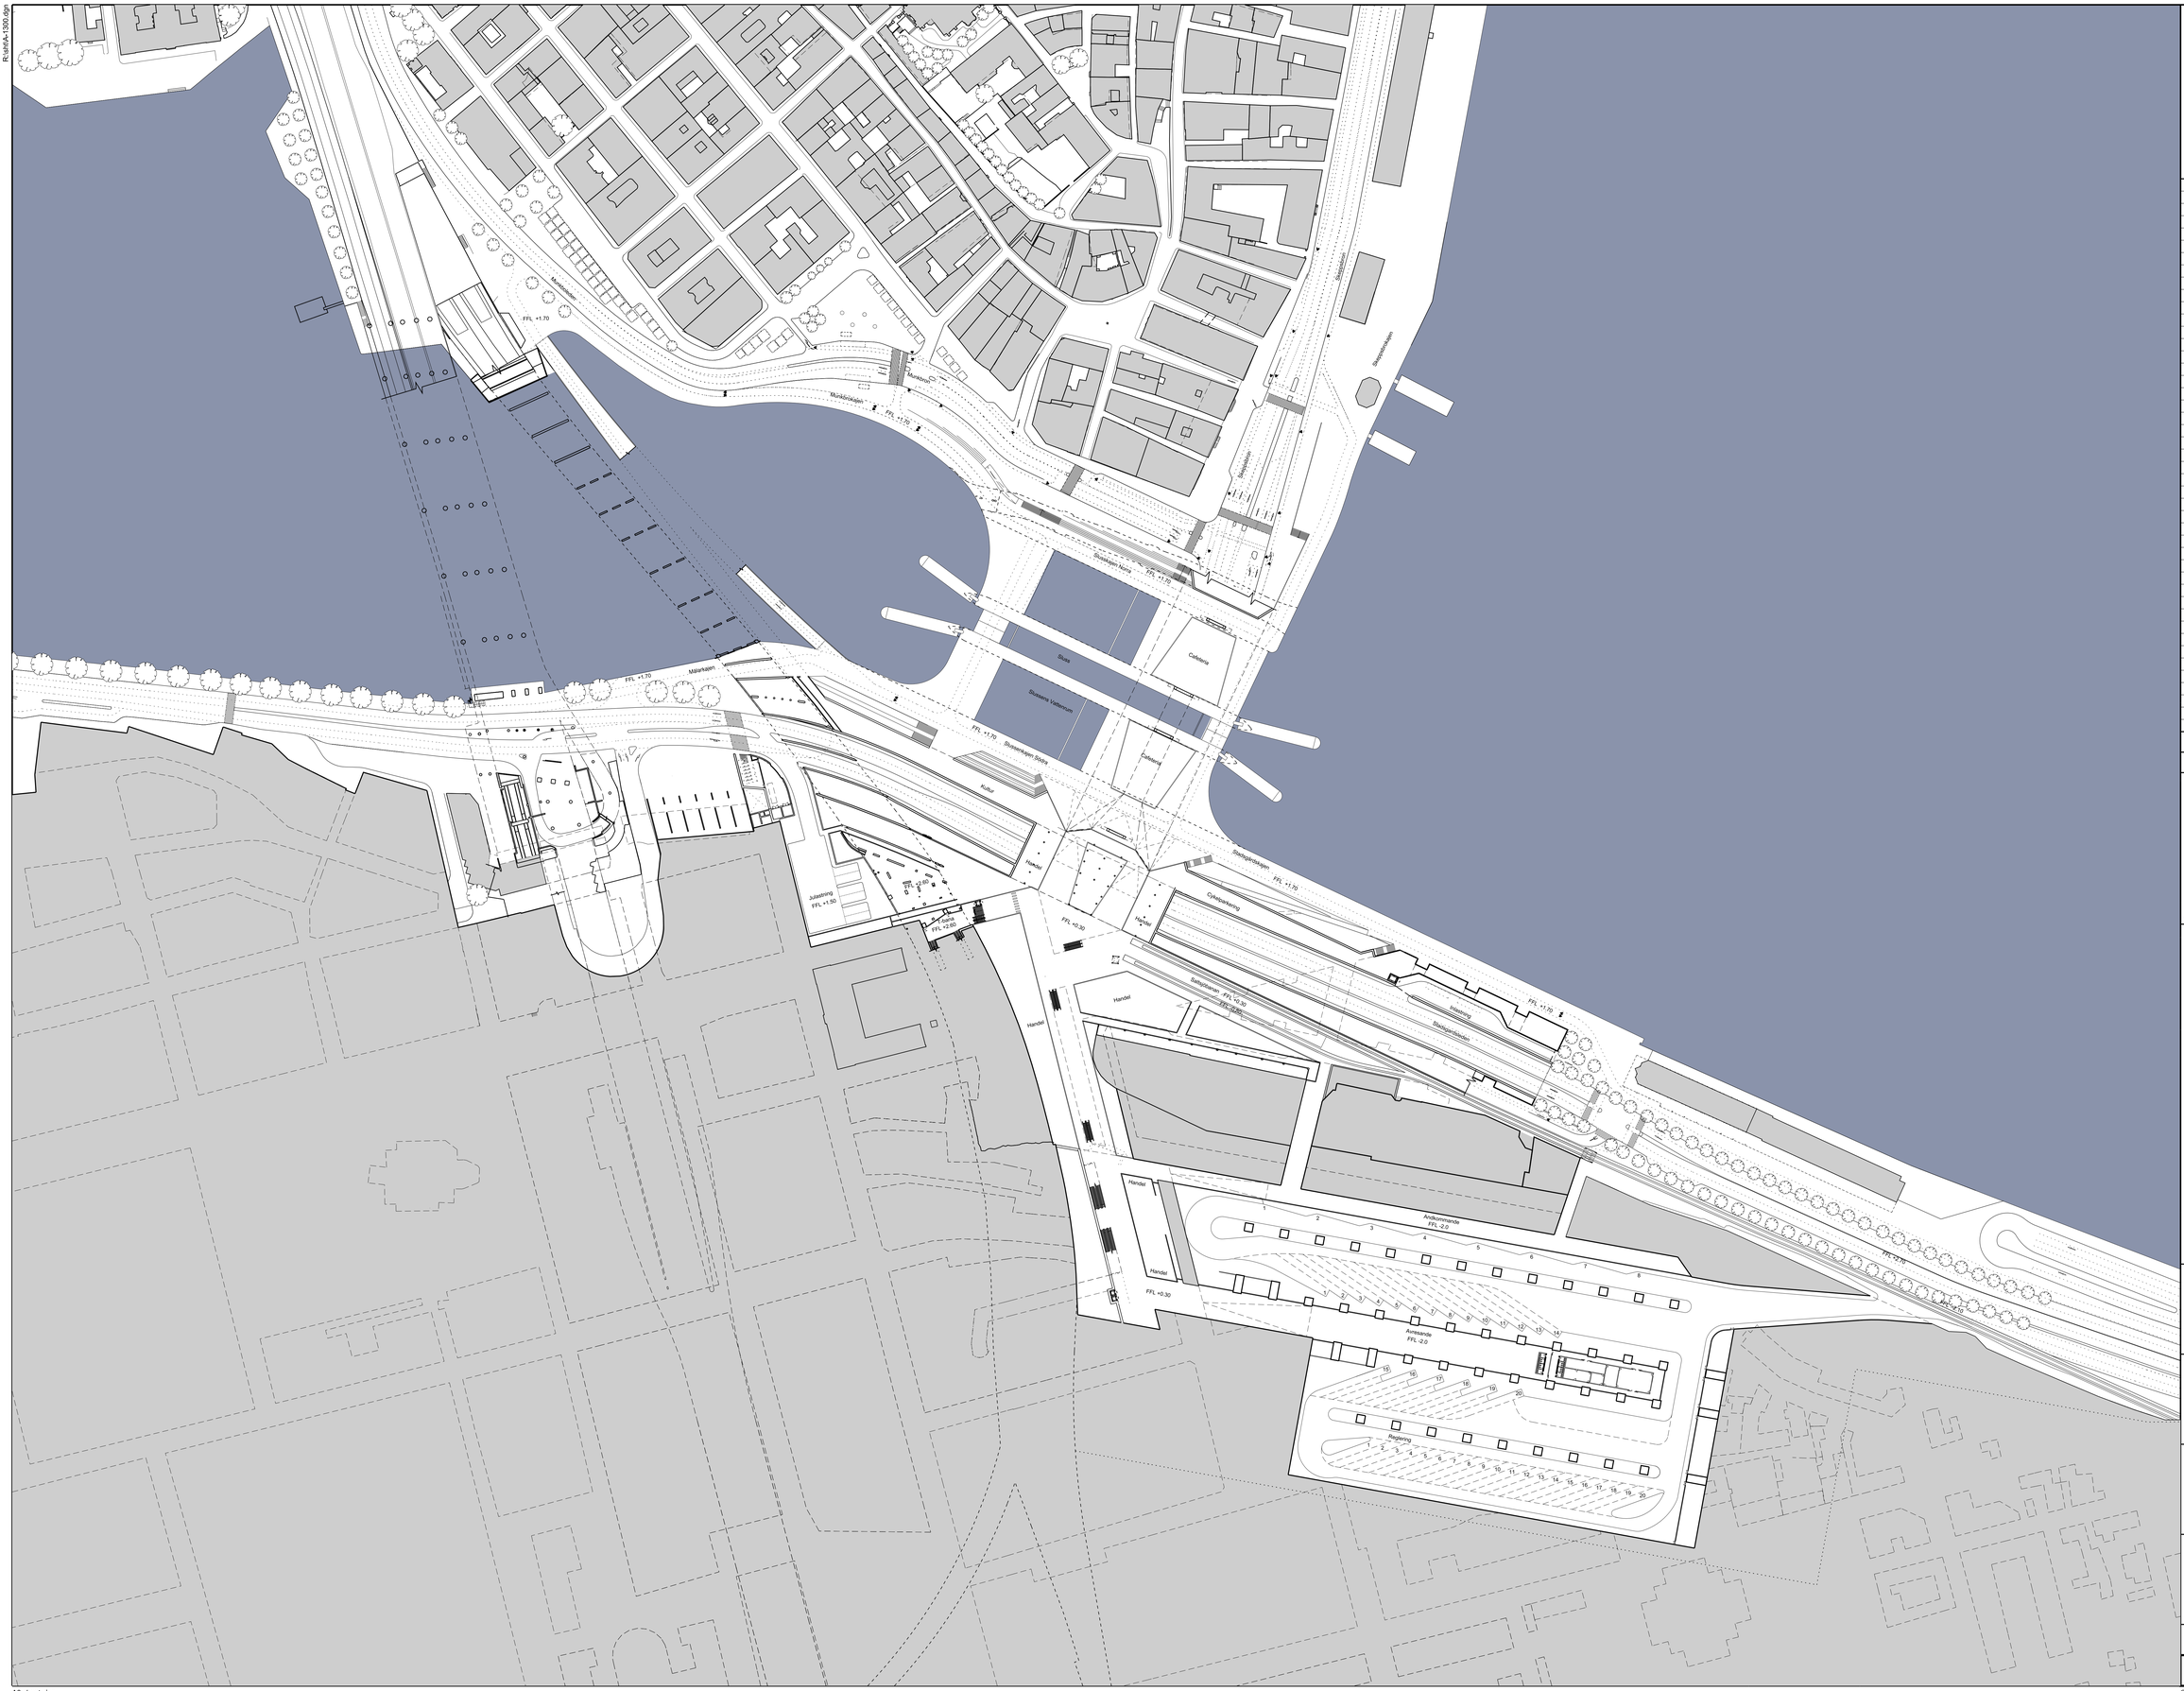

General Notes

1. Do not scale drawings. Dimensions govern.
2. All dimensions are in millimetres unless noted otherwise.
3. All dimensions shall be verified on site before proceeding with the work.
4. Foster + Partners shall be notified in writing of any discrepancies.
5. Any areas indicated on this sheet are approximate and indicative only.

General Note
- Indicative plot lines and plus heights for illustrative purpose only.

Rev.	Date	Reason For Issue	Chk
12	25/03/11	Updated Formal Plan Submission	SG
11	14/03/11	Updated Formal Plan Submission	SG
10	08/03/11	Updated Formal Plan Submission	SG
09	04/03/11	Formal Plan Submission	SG
08	03/03/2011	Issue for Information	XX
07	01/02/11	Revised Scheme Concept Design	SG
06	23/12/10	Katarinavagen Bus Terminal Incorporated	SG
05	02/11/10	Issue for Information	SG
04	11/10/10	Technical Coordination Report	SG
03	23/09/10	Issue for Information	SG
02	10/09/10	Issue for Information	SG
01	31/08/10	Outline Concept Design Report	SG
00	20/08/10	Issue for Information	KH

20 m 0 20 40 m

N

Legend

Purpose of Issue:
- Illustrative Plan Drawing to accompany Formal Plan.

Foster + Partners | Berg Arkitektkontor

Riverside, 22 Hester Road
London SW11 4AN
T +44 (0)20 7738 0455
F +44 (0)20 7735 1107

Client
Stockholms stad

Project
Slussen Stockholm

Title
Översiktlig plan
Kajnivå
Quayside Level Floor Plan
FFL + 1.70m

Project No.	Scale @ A0	Date	Drawn By
1710	1:1000	20/08/10	NC

Number	Revision
A - 1300	12

A0 sheet size

© Foster + Partners 2009

24-MAR-2011 11:37